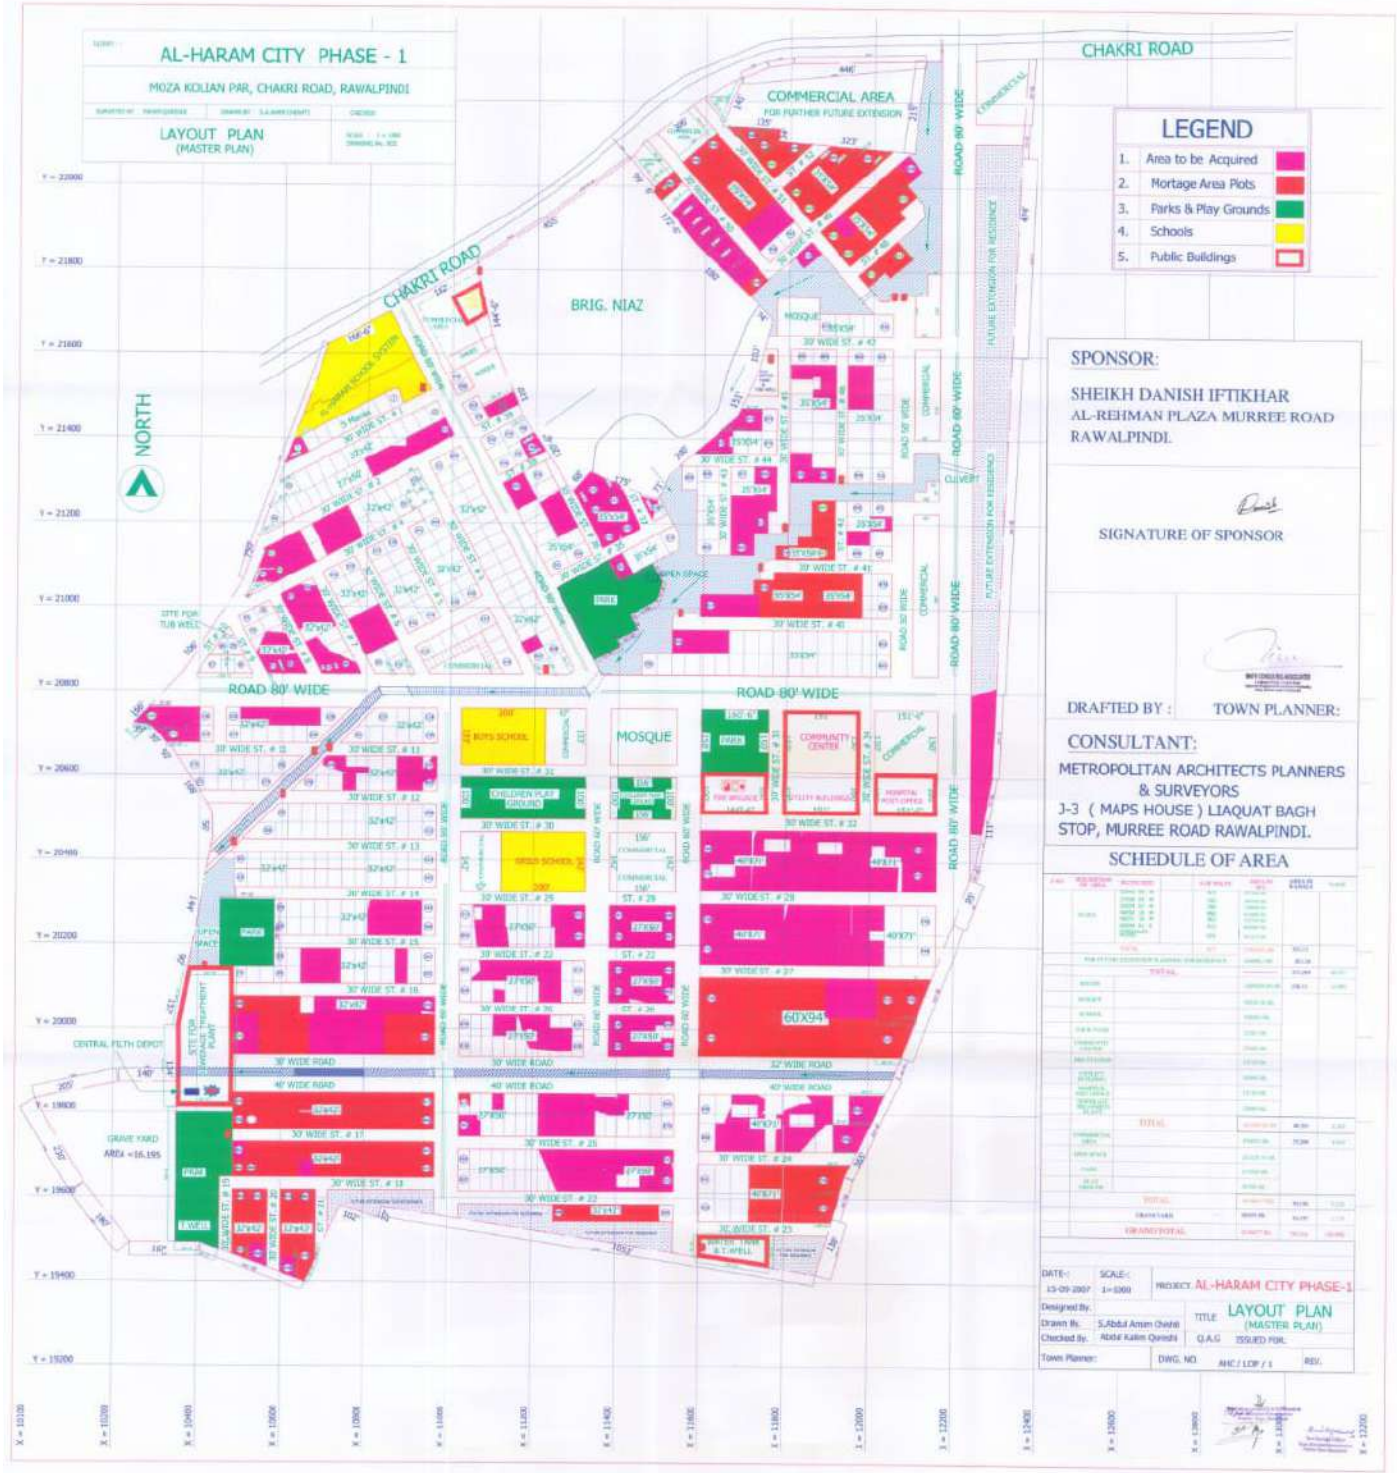
AL-HARAM CITY PHASE - 1
MOZA KOLIAN PAR, CHAKRI ROAD, RAWALPINDI
LAYOUT PLAN
(MASTER PLAN)
CHAKRI ROAD
COMMERCIAL AREA
FOR FURTHER FUTURE EXTENSION
BRIG. NIAZ
NORTH
ROAD 80' WIDE
MOSQUE
COMMUNITY CENTER
CHILDREN PLAY GROUND
30' WIDE ROAD
40' WIDE ROAD
32' WIDE ROAD
60X94
CENTRAL FILTH DEPOT
GRAVE YARD
LEGEND
1. Area to be Acquired
2. Mortage Area Plots
3. Parks & Play Grounds
4. Schools
5. Public Buildings
SPONSOR:
SHEIKH DANISH IFTIKHAR
AL-REHMAN PLAZA MURREE ROAD
RAWALPINDI.
SIGNATURE OF SPONSOR
DRAFTED BY :
TOWN PLANNER:
CONSULTANT:
METROPOLITAN ARCHITECTS PLANNERS
& SURVEYORS
J-3 (MAPS HOUSE) LIAQUAT BAGH
STOP, MURREE ROAD RAWALPINDI.
SCHEDULE OF AREA
DATE:- 13-09-2007
SCALE:- 1=1000
PROJECT. AL-HARAM CITY PHASE-1
Designed By.
Drawn By. S.Abdul Amin Chishti
Checked By. Abdul Kalim Qureshi
TITLE LAYOUT PLAN
(MASTER PLAN)
Q.A.G
ISSUED FOR.
Town Planner:
DWG. NO. AHC / LOP / 1
REV.