REVISED AND EXTENSION PLAN OF AIRPORT GREEN GARDEN HOUSING PROJECT SITUATED IN MOUZA BIJNIAL TEH & DISTT RAWALPINDI

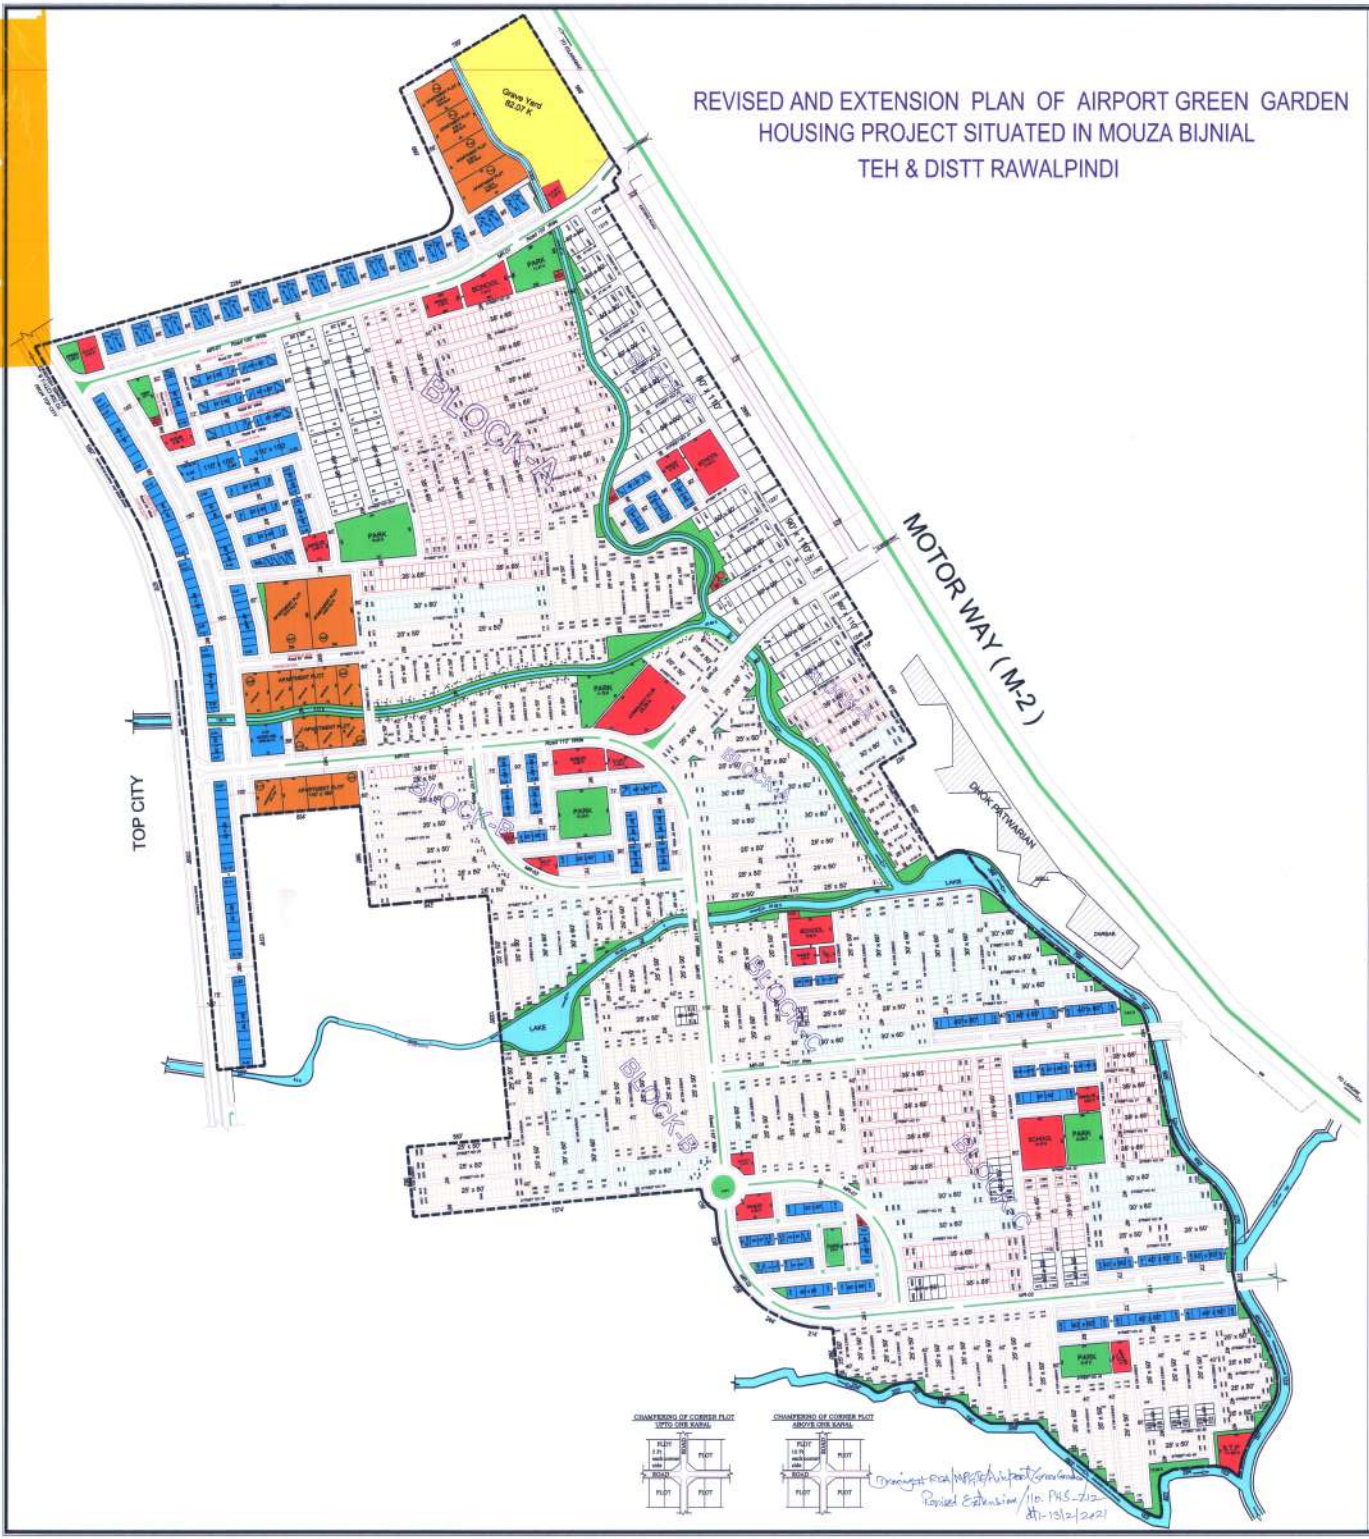

N

BLOCK-A, B & C PLOT SCHEDULE

No.	DESCRIPTION	No. of PLOTS
1.	90' X 110'	06
2.	80' X 110'	27
3.	60' X 90'	04
4.	50' X 90'	217
5.	40' X 65'	42
6.	35' X 65'	935
7.	30' X 60'	803
8.	30' X 50'	36
9.	25' X 50'	3054
	TOTAL	5124

LAND USE DISTRIBUTION

No	USE	HATCH	AREA IN KANAL	%AGE
1.	Residential		1731.43	42.41
2.	Road		1652.44	40.47
3.	Commercial		204.15	5.00
4.	Public Building		123.40	3.02
5.	Park&Open Space		289.52	7.09
6.	Grave Yard		82.07	2.01
	Total		4083.01	100.00

Note:-
1. ALL DIMENSIONS ARE IN FEET.
2. CHAMFER OF CORNER PLOT BY 5 X 5 FEET UP TO ONE KANAL ZONE AND 10 X 10 FEET FOR ABOVE ONE KANAL ZONE.
3. AREA OF GRAVE YARD WITH IN SCHEME (82.07 KANAL)
4. 9 NOS. PLOTS SOLID WASTE MANAGEMENT

AIRPORT GREEN GARDEN

HOUSING PROJECT OF MOUZA BIJNIAL
TEH & DISTT RAWALPINDI

LAYOUT PLAN

Town Planner:-

SAJJAD AHMAD
PLAN NO. 2146
PRINCIPAL TOWN PLANNER
FLAT NO.3, FIRST FLOOR, ALLIED PLAZA
BLOCK-F, SHELL, PLMF F-10 MARKAZ, ISLAMABAD
CELL # 0300-5111667

Director:-

MUHAMMAD ISHTIAQ KHOKHAR
MEMBER, SETTLEMENT
MPA ISLAMABAD PLAN NO 1111 (A-ISLAMABAD)
SMC # 0151-4280842 CELL # 0333-5175665

Scale:-	Dwg No:-
1:2400	APGG/LOP-02

Rawalpindi Development Authority
Muree Road Rawalpindi

APPROVAL

Senior Draftsman

Scheme Superintendent

Director (MP & TE)

Director General (RDA)