# REVISED LAYOUT PLAN OF DOCTOR'S TOWN
# (CONTOUR SUPER IMPOSED PLAN)

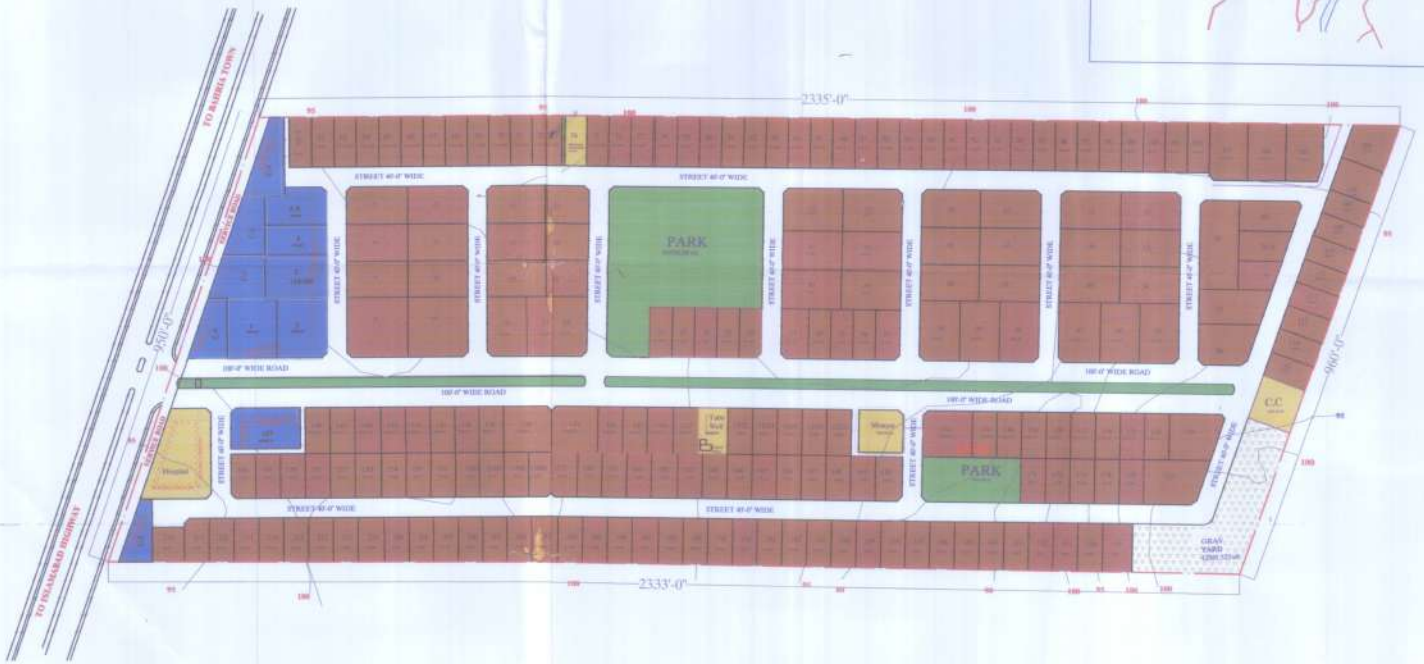


## KEY PLAN

## SCHEDULE OF PLOTS

| NO. | DESCRIPTION | %AGE | AREA |
|---|---|---|---|
| 1 | TOTAL AREA OF SCHEME | 100 | 307.44 kanals |
| 2 | RESIDENCIAL AREA | 59.303 | 220.904 kanals |
| 3 | ROAD AREA | 24.902 | 96.451 kanals |
| 4 | PUBLIC BUILDINGS | 2.184 | 8.46 kanals |
| 5 | COMMERCIAL | 4.883 | 18.61 Kanals |
| 6 | OPEN SPACE AREA | 7.00 | 27.12 kanals |
| 7 | GRAVE YARD AREA | 2.00 | 7.743 kanals |
| 8 | TOTAL | 100.01 | 307.44 kanals |

## LEGEND

| | |
|---|---|
| CONSTRUCTED PLOT | |
| PUBLIC BUILDING | |
| GRAVE YARD | |
| OPEN SPACE / PARKS | |
| COMMERCIAL | |

## APPROVED BY

SPONSORS/OWNERS:

TOWN PLANNER:

CREATIVE ASSOCIATES
Architects, Town Planners, Engineers,
Plot # 14, Street 43 Sector F-6/1,
Islamabad Scheme III P.O. Cantt.

T.E.P.A MPA/TCRDA

ASSTT. DIRECTOR MPA/TCRDA

DEPUTY DIRECTOR MPA/TCRDA

DIRECTOR MPA/TCRDA

DIRECTOR GENERAL RDA

7/2/13

WA/MP&TE/PHS/F-23/Revised Lay/03
Dated 07/2/13

scale 1"=330'