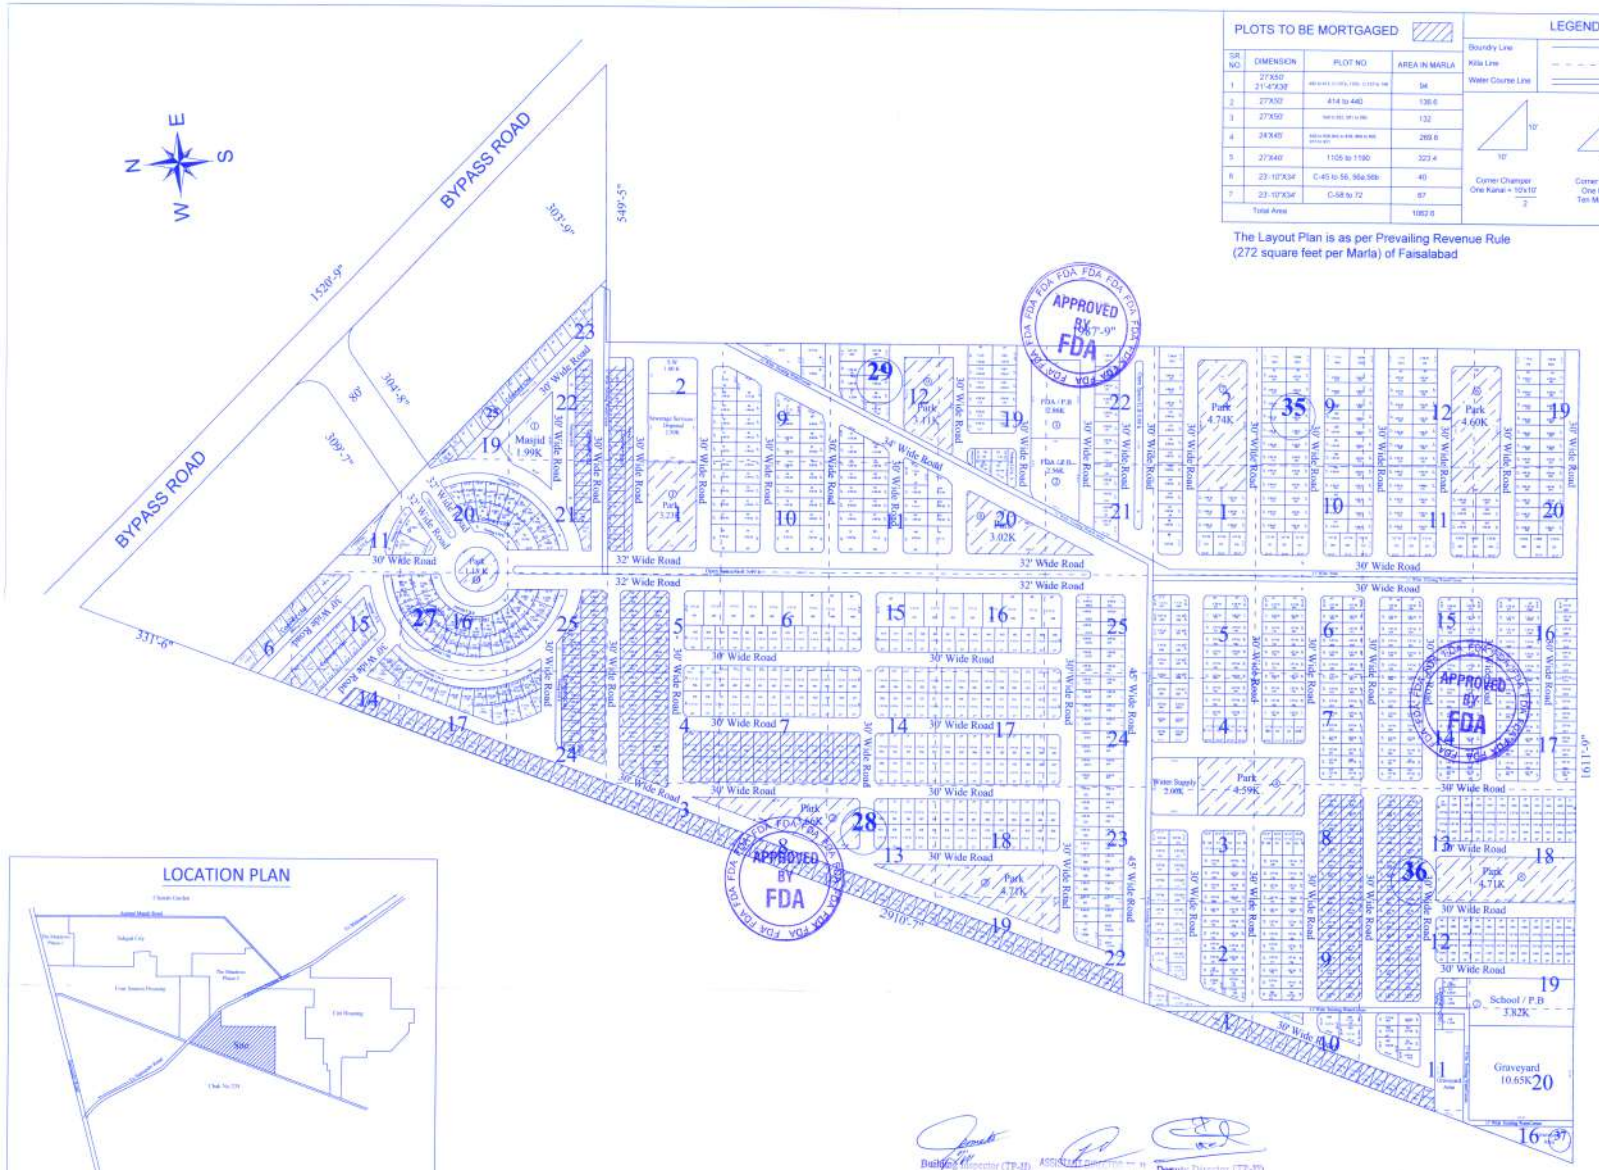

PLOTS TO BE MORTGAGED

SR NO	DIMENSION	PLOT NO	AREA IN MARLA
1	27'X50' 21'-4"X38'	[illegible]	94
2	27'X50'	414 to 440	135.0
3	27'X50'	[illegible]	132
4	24'X45'	[illegible]	269.6
5	27'X40'	1105 to 1190	323.4
6	23'-10"X34'	C-45 to 56, 96a,96b	40
7	23'-10"X34'	C-58 to 72	67
Total Area			1052.0

The Layout Plan is as per Prevailing Revenue Rule (272 square feet per Marla) of Faisalabad

LEGEND

Boundry Line
Killa Line
Water Course Line

Corner Champer One Marla = 10'x10'/2

Corner Champer One Marla to Ten Marla = 5'x5'/2

DETAIL OF PUBLIC BUILDING

SR NO	DETAIL OF PARK	AREA
1	MASJID -1	1.99-K
2	School / P.B -2	3.82-K
3	PUBLIC BUILDING / FDA -1	2.86-K
4	PUBLIC BUILDING / FDA -2	2.56-K
	TOTAL	11.23-K

DETAIL OF RESIDENTAL PLOTS

SR NO	SIZE OF PLOT	PLOTS NUMBERING	AREA	NO
1	58'X67-6"	450	14.38-M	1
2	50'X54'	[illegible]	9.92-M	8
3	40'X67'-6"	441 to 449, 457 to 458	9.92-M	17
4	33'-4"X47-10"	289 to 291	5.58-M	6
5	33'-4"X47-9"	134 to 156, 181 to 193,200 to 216, 218 to 227	5.57-M	12
6				
7				
8	27'X50'	[illegible]	4.96-M	433
9	36'X50'	485,486,539,540,593	6.55-M	5
10				
11	VARIES SIZE OF PLOTS	[illegible]	240.16-M	32
12	26'-9"X45'	874,946	4.36-M	7
13	26'-10"X45'	752,804,805,873	4.37-M	4
14	26'-11"X45'	701,751	4.39-M	2
15	22'-6"X48'	711 to 714,715 to 718, 751 to 754, 755 to 760	3.97-M	16
16	30'-1"X49'	609,658,660,700	5.01-M	4
17	24'X40'	[illegible]	3.97-M	427
18	20'-2"X37'-1"	657 to 669 [illegible]	3.97-M	37
19	VARIES SIZE OF PLOTS	[illegible]	38.78-M	20
Total Area			4864.5-M	1031

DETAIL OF COMMERCIAL PLOTS

SR NO	SIZE OF PLOT	PLOTS NUMBERING	AREA	NO
1	23'-6"X34'-6"	[illegible]	2.98-M	37
2	21'-4"X38'	C-137 to 145,137a	2.99-M	10
3	23'-10"X34'	[illegible]	2.88-M	29
4	18'X30'	C-156 ,157	2.00-M	2
5	VARIES SIZE OF PLOTS	[illegible]	302.43-M	77
Total Area			524.09-M	155

Scale:

1"=100'

ZEESHAN ALI
Town Planner
PCATP # 01341

Town Planner

LAYOUT PLAN OF A-ZEE HOUSING

CHAK NO
234 R/B FAISALABAD

SQ NO	KILLA NO
26,27,28,29, 35, 36 & 37	25 - 11,12,19,20,21,22,23; 27 - 6,14,15,16,17,24,25; 28 - 3Min,4,5,6,7,8,13,14,15,16,17,18,19Min,22,23,24,25; 29 - 1,2,9,10,11,12,19,20,21,22; 35 - V1,V2,2,8,10,11,12,19,20; 36 - 1Min,2,2-A,5,6,7,8,9,10Min,11,12,13,14,15,16,17,18,19,20; 37 - 16

OWNERS,

MUHAMMAD SHAHID HAMID
MUHAMMAD ABID HAMID
MUHAMMAD NASIR HAMID
TASNEEM FATIMA
DAWN PROPERTY LINKS (Pvt) Ltd
S.P.A

LAND USE ANALYSIS

SR NO	DESCRIPTION	AREA IN KANAL	%Age
1	RESIDENTAL	243.23	46.59
2	COMMERCIAL	26.20	5.00
3	PARKS & OPEN SPACE	37.55	7.19
4	GREEN BELT & GREEN AREA	6.58	1.27
5	PUBLIC BUILDING	11.23	2.15
6	GRAVEYARD	10.65	2.04
7	ROADS	168.85	32.53
8	SOLID WASTE	1.00	0.19
9	WATER SUPPLY	2.00	0.38
10	SEWERAGE SERVICES / DISPOSAL	2.50	0.48
11	PARKING	11.30	2.16
	TOTAL AREA	522.15	100%
	EXISTING WATER COURSE / REVENUE PATH	6.61	

LEGEND

1	RESIDENTAL PLOTS	1031
2	COMMERCIAL PLOTS	155
3	PARKS	10
4	FDA / PUBLIC BUILDING	2
5	MASJID	1
6	WATER SUPPLY	1
7	DISPOSAL	1
8	SOLID WASTE	1

DETAIL OF PARKS

SR NO	DETAIL OF PARK	AREA
1	PARK -1	3.23-K
2	PARK -2	3.60-K
3	PARK -3	4.71-K
4	PARK -4	4.59-K
5	PARK -5	4.71-K
6	PARK -6	4.60-K
7	PARK -7	4.74-K
8	PARK -8	3.02-K
9	PARK -9	3.11-K
10	PARK -10	1.18-K
	TOTAL	37.55-K

LOCATION PLAN

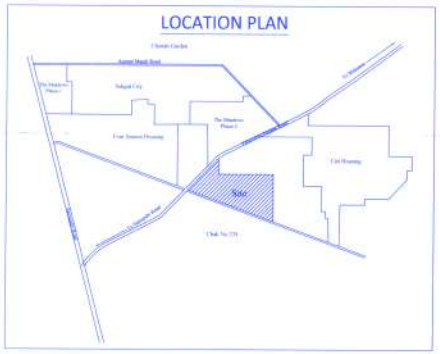

Builder / Director (TP-II)
Faisalabad Dev. Authority
Faisalabad.

Assistant Director
FAISALABAD

Deputy Director (TP-III)
Faisalabad Dev. Authority
Faisalabad