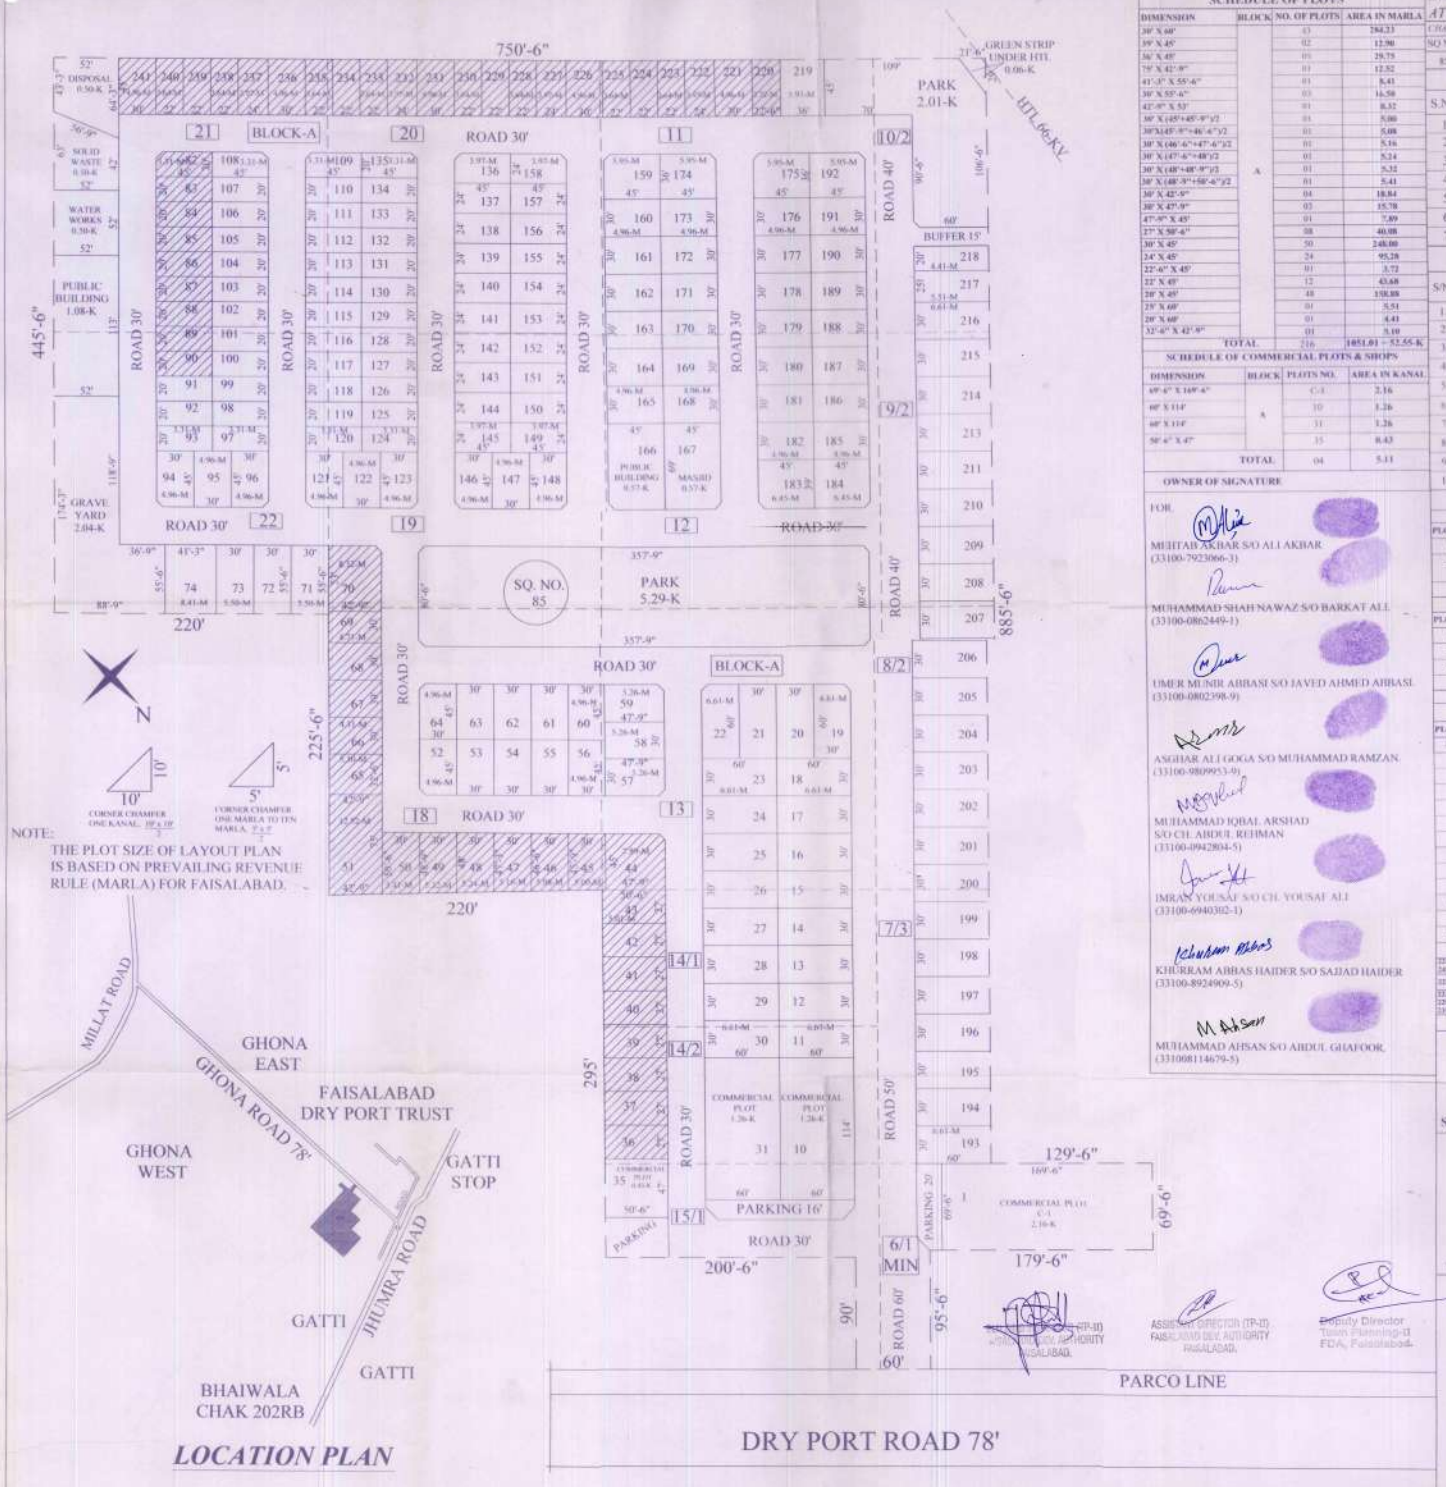

NOTE:
THE PLOT SIZE OF LAYOUT PLAN IS BASED ON PREVAILING REVENUE RULE (MARLA) FOR FAISALABAD.

SCHEDULE OF PLOTS

DIMENSION	BLOCK	NO. OF PLOTS	AREA IN MARLA
30' X 60'	A	03	184.23
39' X 45'		02	12.90
36' X 45'		01	29.75
79' X 42'-9"		01	12.52
41'-3" X 55'-6"		01	8.41
30' X 55'-6"		03	16.50
42'-9" X 53'		01	8.32
30' X (45'+45'-9")/2		01	5.00
30'X(45'-9"+46'-4")/2		01	5.08
30' X (46'-6"+47'-6")/2		01	5.16
30' X (47'-6"+48')/2		01	5.24
30' X (48'+48'-9")/2		01	5.32
30' X (48'-9"+50'-6")/2		01	5.41
30' X 42'-9"		04	18.84
30' X 47'-9"		03	15.78
47'-9" X 45'		01	7.89
27' X 50'-6"		08	40.08
30' X 45'		50	248.00
24' X 45'		24	95.28
22'-6" X 45'		01	3.72
22' X 45'		12	43.68
24' X 45'		48	158.88
25' X 60'		01	5.51
20' X 60'		01	4.41
32'-6" X 42'-9"		01	5.10
TOTAL		216	1051.01 = 52.55-K

SCHEDULE OF COMMERCIAL PLOTS & SHOPS

DIMENSION	BLOCK	PLOTS NO.	AREA IN KANAL
69'-6" X 169'-6"	A	C-1	2.16
60' X 114'		10	1.26
60' X 114'		11	1.26
50'-6" X 47'		15	0.43
TOTAL		04	5.11

OWNER OF SIGNATURE

FOR

MUHTAB AKBAR S/O ALI AKBAR (33100-7923066-3)

MUHAMMAD SHAH NAWAZ S/O BARKAT ALI (33100-0862449-1)

UMER MUNIR ABBASI S/O JAVED AHMED ABBASI (33100-0802398-9)

ASGHAR ALI GOGA S/O MUHAMMAD RAMZAN (33100-9809953-9)

MUHAMMAD IQBAL ARSHAD S/O CH. ABDUL REHMAN (33100-0942804-5)

IMRAN YOUSAF S/O CH. YOUSAF ALI (33100-6940302-1)

KHURRAM ABBAS HAIDER S/O SAJJAD HAIDER (33100-8924909-5)

MUHAMMAD AHSAN S/O ABDUL GHAFOOR (33100811467 9-5)

LAYOUT PLAN OF BILAL GARDEN AT

CHAK NO 190/R II TEHSIL SADAR DISTT. FAISALABAD.

SQ NO.	KILLA NO.
85	6/1 MIN,7/3,8/2,9/2,10/2,11,12,13,14/1,14/2,15/1, 18 TO 22

LEGEND

S.NO	DESCRIPTION	NO
1	PARK	2
2	PUBLIC BUILDING	1
3	MASJID	1
4	SOLID WASTE	1
5	WATER WORKS	1
6	DISPOSAL	1
7	GRAVE YARD	1

LAND USE ANALYSIS

S/N.	DESCRIPTION	AREA IN KANAL	% AGE
1.	RESIDENTIAL	52.55	51.43
2.	PARK	7.30	7.14
3.	PUBLIC BUILDING	2.22	2.17
4.	COMMERCIAL	5.11	5.00
5.	SOLID WASTE	0.50	0.49
6.	GREEN STRIP UNDER HTL	0.06	0.06
7.	DISPOSAL	0.50	0.49
8.	WATER WORKS	0.50	0.49
9.	GRAVE YARD	2.04	2.00
10.	ROADS & PARKING	31.40	30.73
	TOTAL AREA	102.18	100.00

DETAIL OF PARK

PLOT NO.	BLOCK	DIMENSION	AREA IN KANAL
1	A	357'-9" X 80'-6"	5.29
2		(185'-6"X60')+(130'X45')-(31'-6" X 29')/2	2.01
		TOTAL	7.30

DETAIL OF PUBLIC BUILDING

PLOT NO.	BLOCK	DIMENSION	AREA IN KANAL
1	A	45' X 69'	0.57
2		45' X 69'	0.57
3		113' X 52'	1.08
		TOTAL	2.22

PLOTS TO BE MORTGAGED

PLOT NO.	BLOCK	DIMENSION	AREA IN MARLA
36 TO 43	A	27' X 50'-6"	40.08
44		45' X 47'-9"	7.89
45		30' X (45'+45'-9")/2	5.00
46		30'X(45'-9"+46'-4")/2	5.08
47		30' X (46'-6"+47'-6")/2	5.16
48		30' X (47'-6"+48')/2	5.24
49		30' X (48'+48'-9")/2	5.32
50		30' X (48'-9"+50'-6")/2	5.41
51		75' X 42'-9"	12.52
65		22'-6" X 42'-9"	5.10
66 TO 69		30' X 42'-9"	18.84
70		32' X 42'-9"	8.32
82 TO 90		28' X 45'	28.79
120		22'-6" X 45'	3.72
232,232,233,234, 240		30' X 45'	14.00
232,237,233,237,		24' X 45'	19.00
232,234,235,236, 229,230,231,234, 235,236,239,240		22' X 45'	43.68
		TOTAL	241.83/20=12.09-K

SCALE:— 1"=50'

Shuab Ahmad Sheikh
(Town Planner)
Life Member PCATP No.P-439
TOWN PLANNER STAMP & SIGN

ASSISTANT DIRECTOR (TP-II) FAISALABAD DEV. AUTHORITY FAISALABAD.

Deputy Director Town Planning-II FDA, Faisalabad.