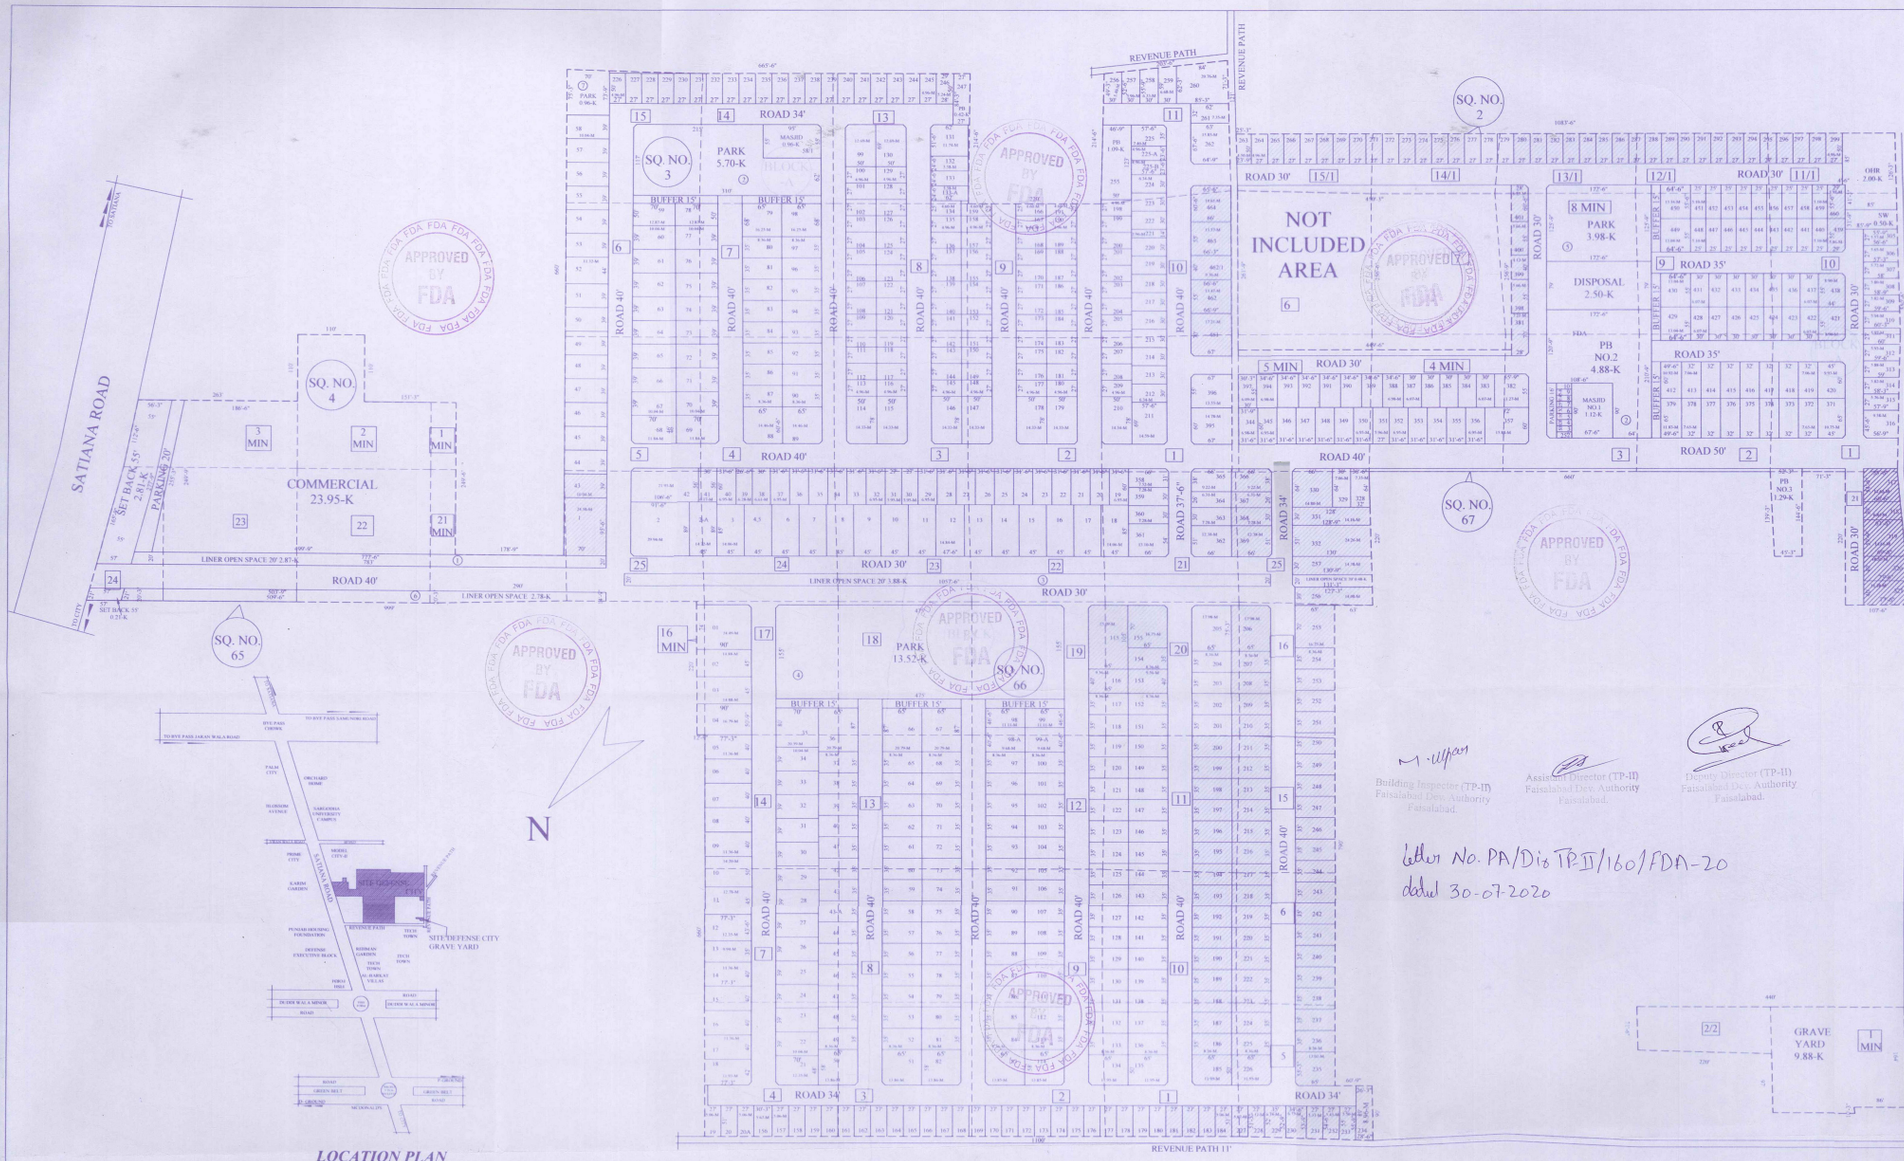

LOCATION PLAN

Building Inspector (TP-II) Faisalabad Dev. Authority Faisalabad.

Assistant Director (TP-II) Faisalabad Dev. Authority Faisalabad.

Deputy Director (TP-II) Faisalabad Dev. Authority Faisalabad.

Letter No. PA/Dir TP-II/160/FDA-20 dated 30-07-2020

SCHEDULE OF PLOTS

BLOCK-A

SR. NO.	SIZE OF PLOT	PLOTS NUMBERING	AREA	NOS.
1	50'-0" X 90'	01	10.00	01
2	50'-0" X 80'	02	09.54	01
3	45' X 80'	03	10.73	01
4	45' X 80'	03(U), 11 TO 14	34.00	04
5	45'-0" X 80'	04	12.00	01
6	35'-0" X 80'	05 TO 08, 10 TO 07-10	9.00	08
7	35' X 80'	09	10.73	01
8	35' X 80'	09(U)	10.73	01
9	35' X 80'	10	9.28	01
10	35' X 80'	11	9.28	01
11	100'-0" X 50'	12	11.50	01
12	50' X 80'	13 TO 15, 15(U), 16 TO 19, 19(U)	88.00	11
13	45' X 70'	20	11.32	01
14	45' X 70'	21	10.00	01
15	40' X 70'	22	9.36	01
16	35' X 70'	23	10.07	01
17	35' X 70'	24, 24(U), 25 TO 28	34.01	07

19	35' X 70'	90	10.50	01

BLOCK-B

1	35' X 90'	01	10.50	01
2	45' X 90'	02, 02(U)	14.00	02
3	50' X 90'	03	10.73	01
4	50' X 175.4"	04 TO 07, 04(U)	11.16	05
5	45' X 175.4"	08	14.00	01
6	45' X 175.4"	09	12.78	01
7	45' X 175.4"	10	12.78	01
8	45' X 175.4"	11	9.96	01
9	45' X 175.4"	12	9.96	01
10	45' X 175.4"	13, 13(U), 14 TO 16	34.00	04
11	50' X 175.4"	17	12.47	01
12	45' X 175.4"	18	10.00	01

SCHEDULE OF COMMERCIAL PLOTS & SHOPS

DIMENSION	BLOCK	NO. OF PLOTS	AREA IN KANAL
110'-0" X 110'-0" 110'-0" X 110'-0" X 72'-7" 110'-0" X 110'-0" X 72'-7"	A	11	13.95
50' X 55'		2 (Shop)	0.45
	TOTAL	21	24.40

LAYOUT PLAN OF *DEFENCE CITY*

CHAK NO.226/R.B. TEHSIL SADAR, DISTRICT FAISALABAD.

SQ.NO.	KILLA NO.
65	21MIN,22, 23, 24.
66	1 TO 4, 7 TO 14,16MIN,17 TO 25.
67	1MIN,2/2,5,6,15,16,21,25.

CHAK NO 238/R.B. TEHSIL SADAR, DISTRICT FAISALABAD.

SQ.NO.	KILLA NO.
2	1,2,3,4MIN,5MIN,8MIN,9,10,11/1,12/1,13/1,14/1,15/1.
3	1 TO 11,13,14,15.
4	1MIN,2MIN, 3MIN.

LEGEND

S.NO	DESCRIPTION	NO
1	PARK & LINEAR OPEN SPACE	04 & 03
2	PUBLIC BUILDING & MASJID	02 & 02
3	SOLID WASTE	1
4	WATER WORKS & DISPOSAL	1 & 1
5	GRAVE YARD	1

LAND USE ANALYSIS

S/N.	DESCRIPTION	AREA IN KANAL	% AGE
1	RESIDENTIAL	276.40	56.64
2	PARK / OPEN SPACE	34.17	7.00
3	PUBLIC BUILDING	9.76	2.00
4	COMMERCIAL	24.40	5.00
5	GRAVE YARD	9.76	2.00
6	SOLID WASTE	0.50	0.10
7	WATER WORKS	2.00	0.41
8	DISPOSAL	2.50	0.51
9	PARKING	1.30	0.27
10	SET BACK	3.02	0.62
11	ROADS	124.19	25.45
	TOTAL AREA	488.00	100.00

DETAIL OF PARK / OPEN SPACE

NO. OF PARK	DETAIL OF PARK/OPEN SPACE	AREA IN KANAL
1	(777'-6"+783'))/2 X 20'	7.87
2	310' X 117'-6"(35' X 95')	5.70
3	118' 6" X 20'	4.36
4	475' X 155'	13.52
5	125'-9" X 177'-6"	3.98
6	(303'5"+509'-6")/2 X 20'-3")+(290)(14'-9"+20'-3")/2)	2.78
7	(73'-9"+75'-3")/2 X 70'	0.96
	TOTAL	34.17

DETAIL OF PUBLIC BUILDING

NO. OF P. B.	DETAIL OF PUBLIC BUILDING	AREA IN KANAL
58/1	M.ASJID (55' X 90')	0.96
247	84'-3" X 27'	0.42
255	(46'-9"+59')/2 X 123'	1.09
1	MASJID (67'-6" X 90')	1.12
2	(120'-9" X 172'-6")+(64' X 90') FDA	4.88
3	(52'-7"+45'-3")/2 X 144'-6"	1.29
	TOTAL	9.76

PLOTS TO BE MORTGAGED

PLOT NO.	BLOCK	DIMENSION	AREA IN MARLA
1	A	95'-0" X 70'	24.38
45		50' X 70'	10.04
107,108,109TO,179,180,181,TO,256		27' X 30'	140.80
300		27' X 32.0'+0'-10.6")/2	3.55
301		27' X (30'-6"+37'-3")/2	5.65
302		27' X (37'-3"-20')/2	5.70
303		27' X (30'-10'-6")/2	5.80
304		27' X (30'-6"+39'-6")/2	5.82
305		27' X (39'-6"+60'-3")/2	5.94
310		27' X (60'-3"+60')/2	5.97
311		27' X (60'-9"+42')/2	5.95
312		27' X (42'-6"+39')/2	5.88
313		27' X (39'-6"+39')/2	5.82
314		27' X (39'-9"-27')/2	5.36
315		27' X (38'-3"+37'-9")/2	5.28
316		47'-6" X (37'-9"+36'-9")/2	9.38
317		54'-6" X (35'-6"+60'-6")/2	11.62
318		30' X (60'-6"+35'-6")/2	6.04
319		59'-0" X (35'-6"+69'-6")/2	14.60
320		40' X (69'-6"+72'-6")/2	10.51
321		40' X (72'-6"+77'-6")/2	11.00
566		38' X 90'	9.22
567		20' X 90'	4.10
568		10' X 90'	2.28
569		51' X 90'	12.38
332		51' X (128'-9"+130')/2	24.26
331		30' X (128'+128'-9")/2	14.16
596		50' X 28'	7.25
597,599		51' X 28'	11.32
598		40' X 28'	8.13
600		60'-6" X 28'	6.23
190		64' X 90'	14.80
461		50' X (90'-9"+67')/2	17.21
462		50' X (60'-6"+60'-9")/2	11.47
462(1)		40' X (60' 3"+60'-6")/2	9.76
463		35' X (60'-9"+60' 3")/2	17.77
464		60'-6" X (67'-6"+60')/2	14.62
421,438		55' X 64'	17.80
439		28' X 55'	3.86
440		29' X 55'-6"	3.92
111		65' X 105'	25.09
116,117		40' X 105'	19.10
154		35' X 105'	8.36
155		65' X 70'	10.75
181 TO 184		27' X 70'	20.24
206		79'-5" X 65'	17.98
180,TO206,207TO225		27' X 65'	284.24
185,226		50' X 65'	25.90
227		27' X (55' 3"+55')/2	5.07
228		27' X (52'+55' 3")/2	5.42
229		27' X (52'-9"+52')/2	6.74
230		27' X (52'-9"+52'-9")/2	6.75
231		27' X (54'-6"+55'-9")/2	5.37
232		27' X (55'+54'-6")/2	5.42
233		27' X (55'-9"+55')/2	5.50
234		(26'-3"+28'-6")/2 X 89'	8.96
235		55'-9" X 65'	25.39
236 TO 254		19' X 65'	138.84
255		50' X 65'	16.73
256		30' X (125'-3"+128')/2	14.98
257		30' X (130'+130'-9")/2	14.38
		TOTAL	1209.15/20=60.46-K

SCALE:— 1=1200

OWNER OF SIGNATURE

FOR,

BILAL YOUSAF S/O MUHAMMAD YOUSAF
CNIC NO: 35302-6503703-5

Shuab Ahmad Sheikh
(Town Planner)
Life Member PCATP No.P-439