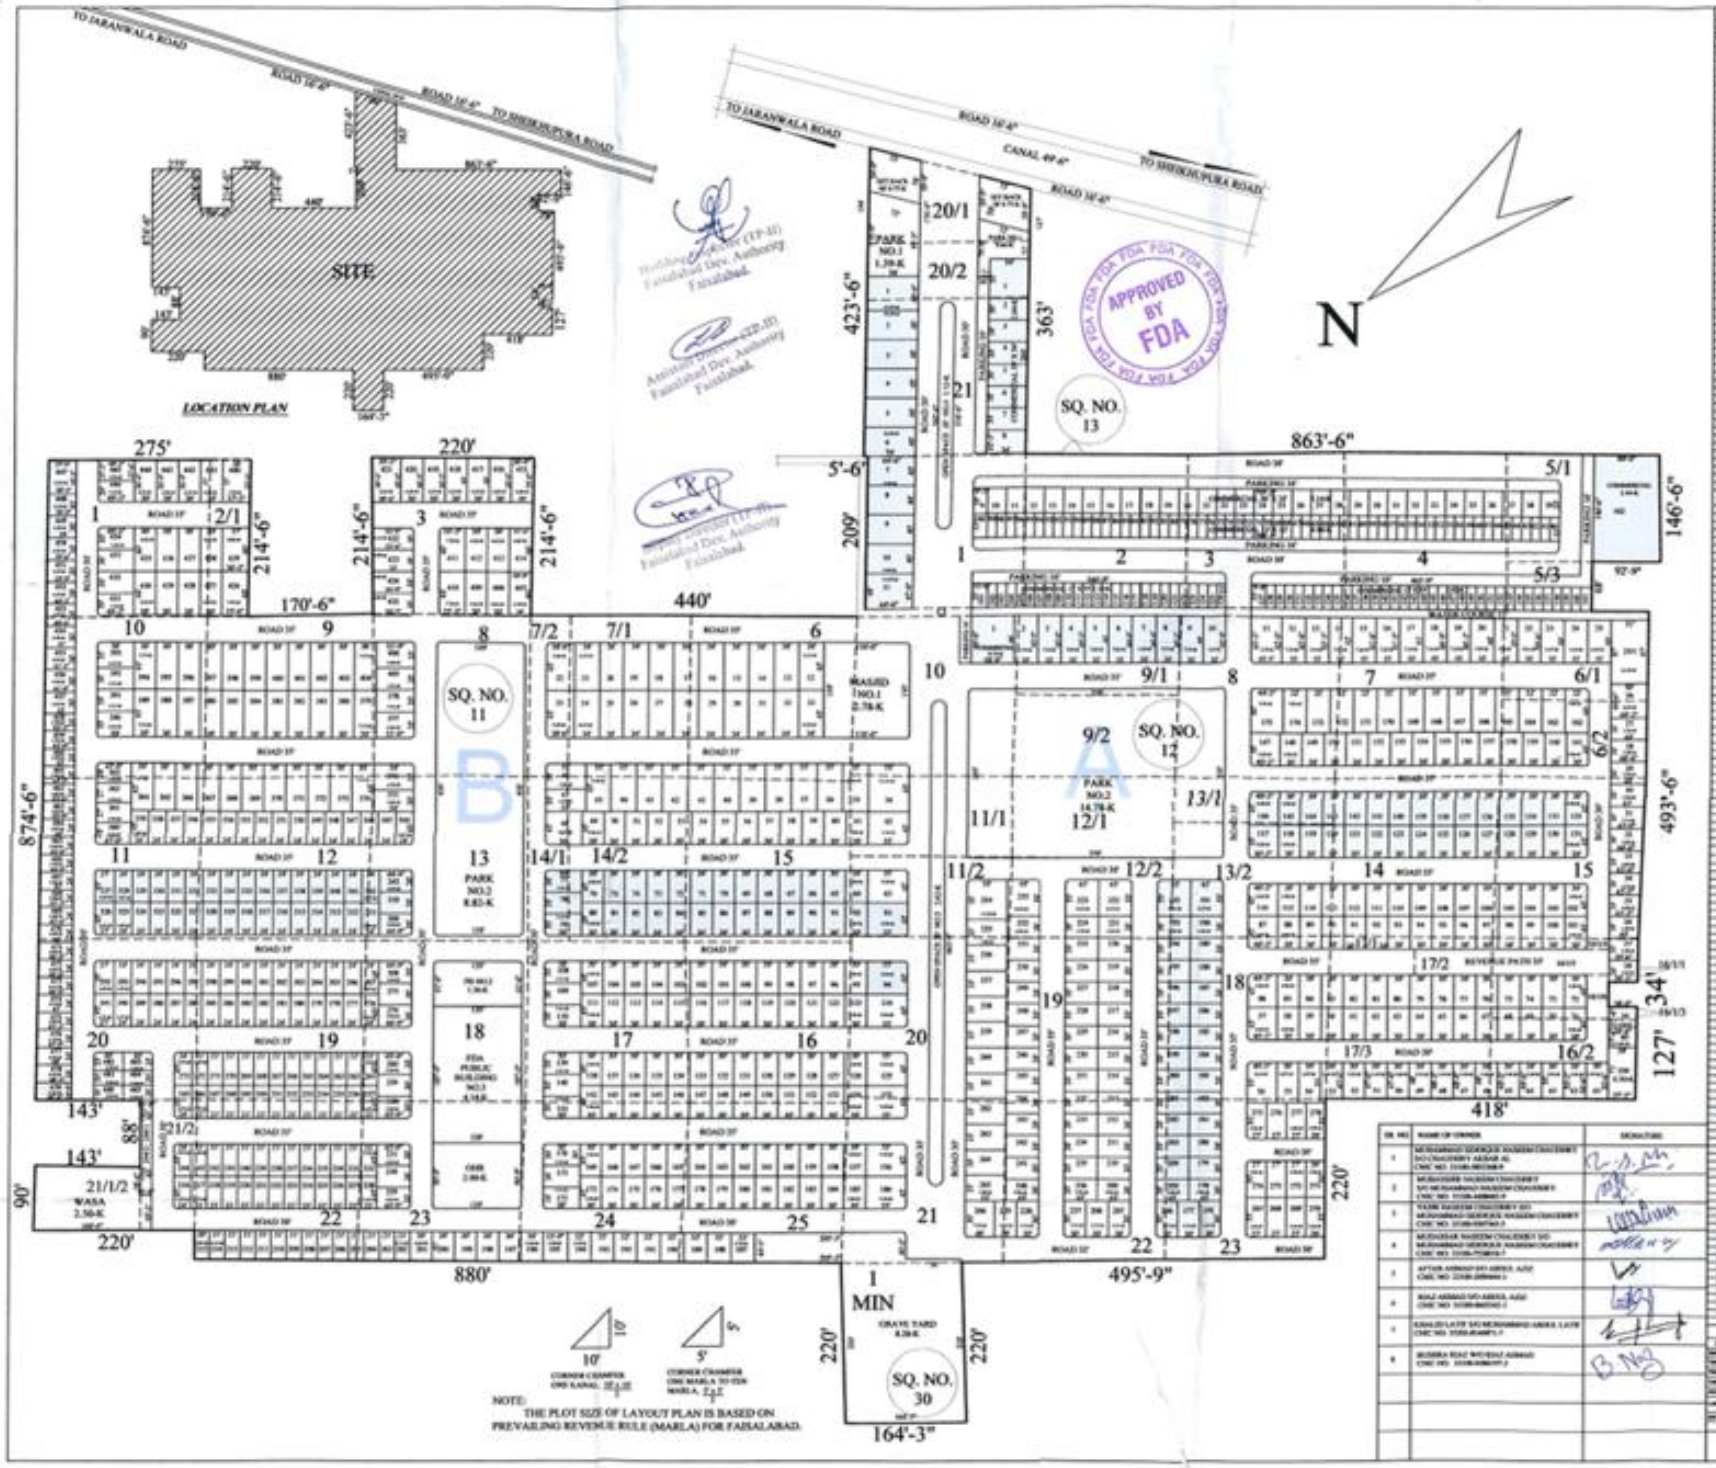

NOTE:
THE PLOT SIZE OF LAYOUT PLAN IS BASED ON PREVAILING REVENUE RULE (MARLA) FOR FAISALABAD.

LAYOUT PLAN OF GREEN ORCHARD

CHAK NO. 200R.B. FAISALABAD

SR. NO.	R.B.L.A NO.
1	[illegible]
2	[illegible]
3	[illegible]
4	[illegible]

LEGEND

S.NO	DESCRIPTION	NO
1	PARK / OPEN SPACE	4 & 2
2	MASJID	1
3	PUBLIC BUILDING	2
4	SOLID WASTE	1
5	WASA (DISPOSAL & WATER WORKS)	1 & 1
6	GRAVE YARD	1

LAND USE ANALYSIS

S.NO.	DESCRIPTION	AREA IN KANAL	% AGE
1.	RESIDENTIAL	207.68	50.19
2.	PARK / LINEAR O. S.	29.19	7.05
3.	PUBLIC BUILDING	8.18	2.00
4.	COMMERCIAL	20.40	5.00
5.	WATER WORKS	2.00	0.48
6.	SOLID WASTE	0.50	0.12
7.	GRAVE YARD	8.28	2.00
8.	DISPOSAL	2.50	0.60
9.	PARKING	8.40	2.00
10.	ROAD	124.50	30.11
11.	SET BACK	1.54	0.37
	TOTAL AREA	413.75	100.00

REVENUE PATH: 1.70-K
WATER COURSE AREA: 3.95-K

DETAIL OF PARK & LINEAR OPEN SPACE

PLOT NO.	BLOCK	DIMENSION	AREA IN KANAL
1	A	[illegible]	0.66
2		[illegible]	14.78
3		[illegible]	3.54
4	B	[illegible]	1.39
5		[illegible]	8.83
	TOTAL		29.19

DETAIL OF PUBLIC BUILDING

PLOT NO.	BLOCK	DIMENSION	AREA IN KANAL
1	B	[illegible]	2.50
2		[illegible]	1.00
3		[illegible]	4.68
TOTAL			8.18

PLOTS TO BE MORTGAGED

PLOT NO.	BLOCK	DIMENSION	AREA IN MARLA
[illegible]	A	[illegible]	[illegible]
[illegible]		[illegible]	[illegible]
[illegible]		[illegible]	[illegible]
[illegible]