GULSHAN_E_HAYAT

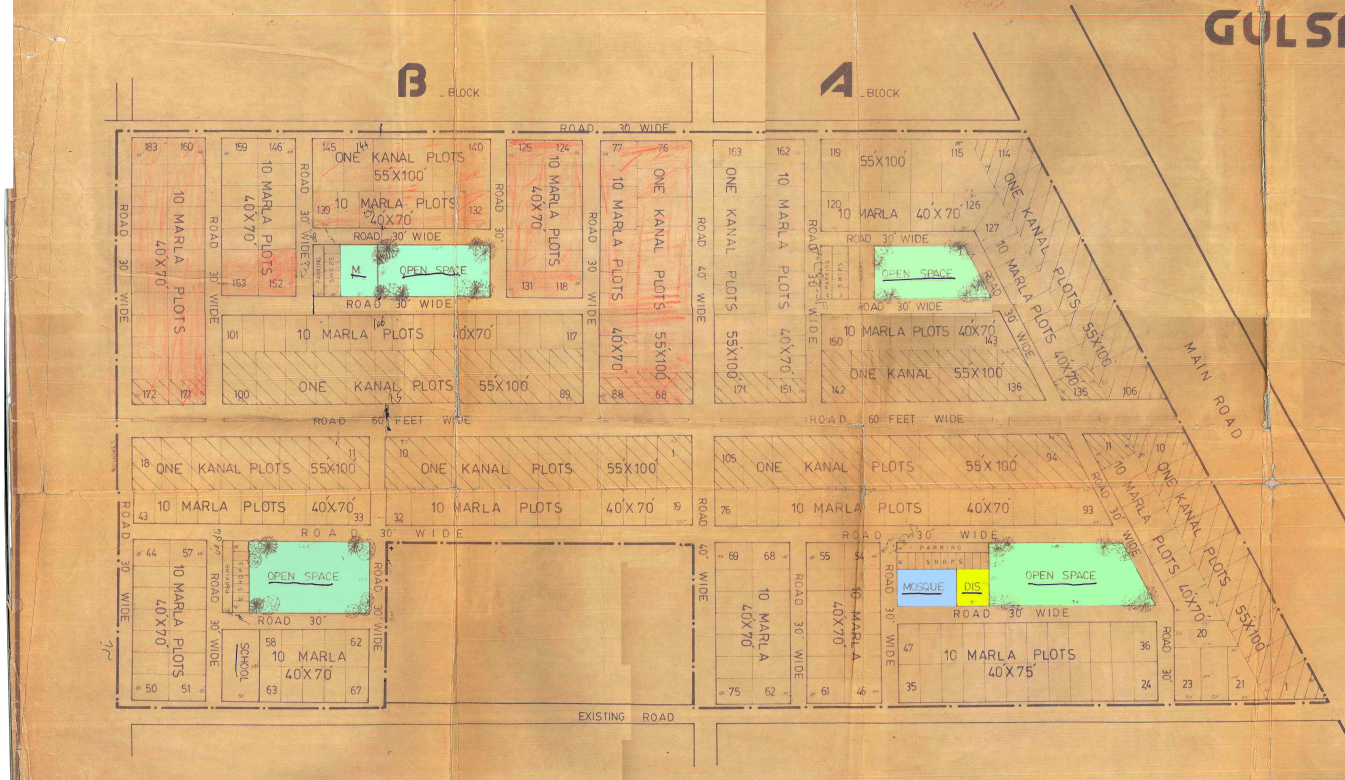

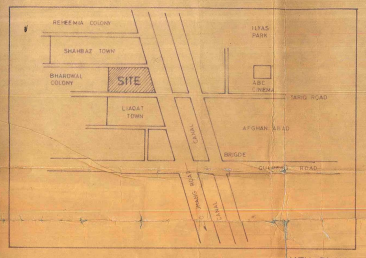

LAY-OUT PLAN CHECKED & FOUND CORRECT.

DEPUTY DIRECTOR

ASSISTANT DIRECTOR

Recommd for approval

Provisionally Approved

31.1.90

LAYOUT PLAN OF GULSHAN_E_HAYAT

Situated at Sq.No.62, Killa nos. 1 to 15, 16 min, 17 min, 18 min, 19 to 22, 23 min, 24 & 25 min, Sq. No. 64, Kl. No. 21 Sq. No. 63 Killa nos. 1, 2, 3, 8, 10 to 13, 22 to 25 Chak no. 220/RB, FAISALABAD.

STATEMENT OF AREAS

S.No	Land uses	Area Kanals	%age
1	Residential	163.96	45.61
2	Residential cum commercial	77.39	21.53
3	Open spaces	18.29	5.08
4	Public buildings	5.97	1.66
5	Commercial	2.69	0.75
6	Roads / Parking	91.22	25.37
	TOTAL	359.52	100.00

STATEMENT OF PLOTS

S.No	Plot category	No of plots
1	One kanal plots	100
2	10 Marla plots	254
3	Shops 15x30	031
	TOTAL	385

NOTE. Residential cum commercial Plots.

SCALE: 1"= 100'

N

Owner's signatures

DRG. No-100-L-O.P.-TF-FDA-88